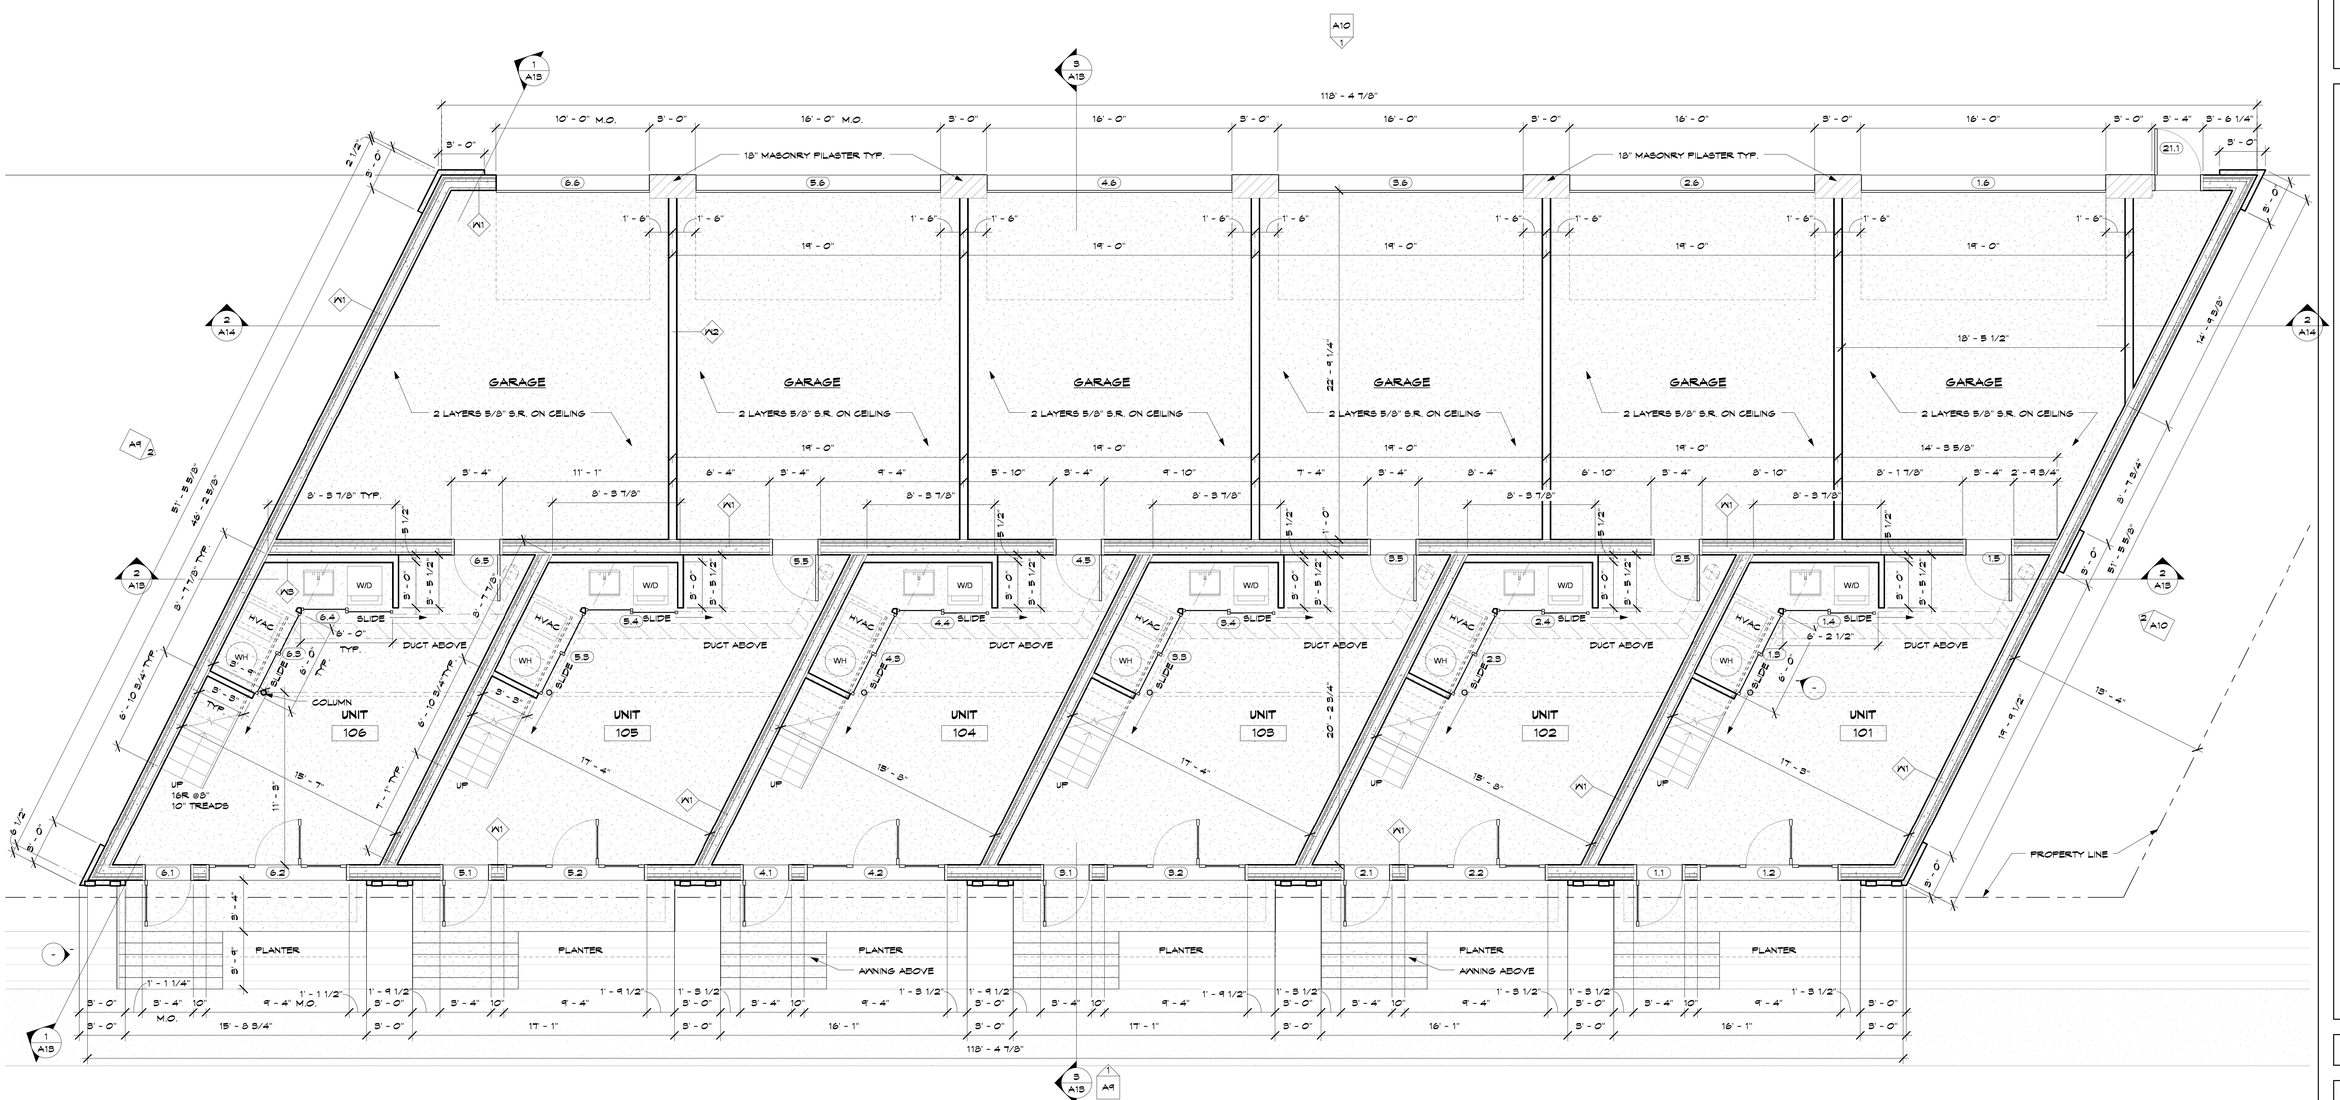

1 / A1 MAIN FLOOR BUILDING 2
1/4" = 1'-0"

DATE: 9-7-05

REVISIONS:

ISSUED FOR REVIEW
4-20-05
PRINTED: 11-3-05

BRUCE Knutson Architects
530 NORTH 3RD ST. SUITE 530
MINNEAPOLIS, MN. 55401
PHONE 612.339.9000 FAX 612.337.7504
WWW.KNUTSON-ARCHITECTS.COM

DATE:
I HEREBY CERTIFY THAT THIS PLAN, SPECIFICATION, OR REPORT WAS PREPARED BY ME OR UNDER MY DIRECT SUPERVISION AND THAT I AM A REGISTERED ARCHITECT UNDER THE LAWS OF THE STATE OF MINNESOTA.

REGISTRATION NO. 11789

42ND STREET PHASE 2

3422 42ND STREET EAST AND DIGHT AVE.
MINNEAPOLIS

JOB NO: 0309

SHEET NO:

A1

FIRST FLOOR PLAN
BUILDING 2

8/31/2009 7:30:22 PM