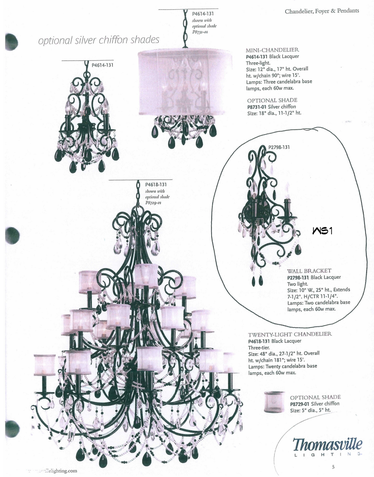

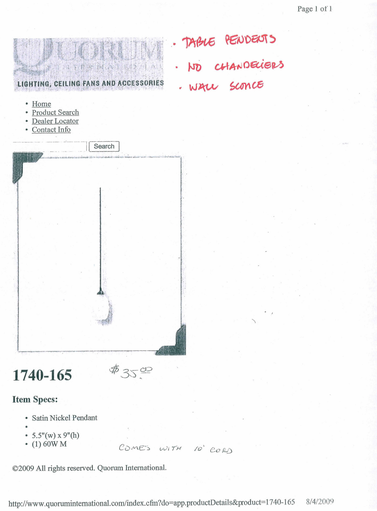

· TABLE PENDENTS
· NO CHANDELIERS
· WALL SCONCE

$35.00

COMES WITH 10' CORD

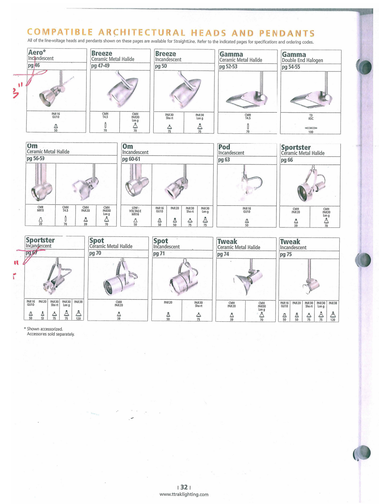

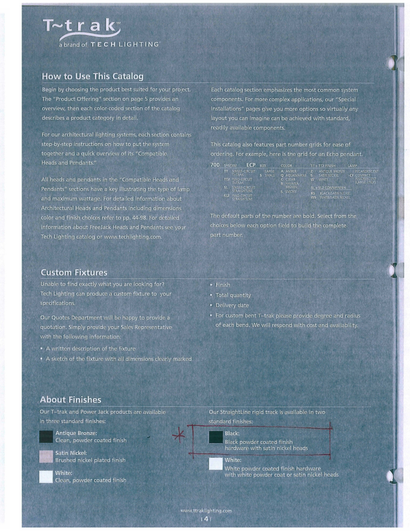

ELECTRICAL KEY

A	RECESSED CAN
B	MR-16 RECESSED CAN - DIRECTIONAL
D	DECORATIVE WALL LAMP - MATCH EXIST.
C	CEILING MOUNTED
	WS1 WALL SCONCE
	WS2 WALL SCONCE BY OWNER
S	SEALED WATERPROOF LIGHT
P	PENDENT - SUSPENDED
FL	2x2 FLOURESCENT
CH	CHANDELIER
TR	TRACK LIGHT
SP	DIRECTIONAL SPEAKER
R	ROPE LIGHT
UC	UNDER COUNTER LIGHT
RDL	REAR DISPLAY LIGHT
TV	CABLE TELEVISION OUTLET
F	FAN MOTOR
	EXIT SIGN

LIGHTING SCHEDULE
1/4" = 1'-0"

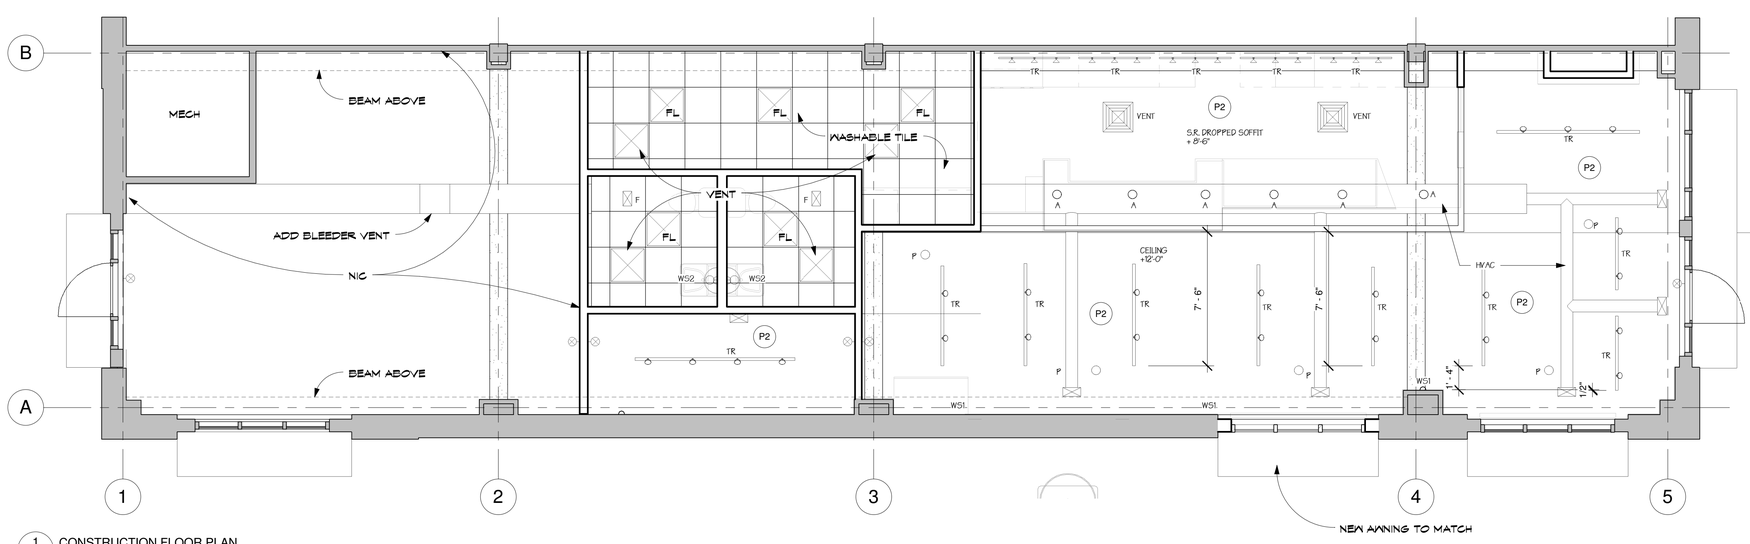

1 / A7 CONSTRUCTION FLOOR PLAN
1/4" = 1'-0"

DATE: 3-2009

REVISIONS:

PRINTED FOR REVIEW: 3-30-09
PRINTED: 4-13-09
PRINTED: 4-24-09
PRINTED: 4-28-09
REVISED 8-15-08
ISSUED FOR REVIEW 9-16-09
ISSUED FOR CONST. 9-21-09
REVISED FOR CONST. 10-21-09
REVISED FOR CONST. 10-28-09

BRUCE Architect KNUTSON
2388 UNIVERSITY AVE. W. SUITE 100
ST. PAUL, MN 55114
PHONE 612-332-8000 FAX 612-332-7594
WWW.KNUTSON-ARCHITECTS.COM

DATE: 10-28-09
I HEREBY CERTIFY THAT THIS PLAN SPECIFICATION OR REPORT WAS PREPARED BY ME OR UNDER MY DIRECT SUPERVISION AND THAT I AM A REGISTERED ARCHITECT UNDER THE LAWS OF THE STATE OF MINNESOTA.
REGISTRATION NO.: 11789

COFFEEBUZZ COFFEE SHOP

36 ST. ST
LOUIS PARK, MINESOTA

JOB NO: 36

SHEET NO:

A7

REFLECTED CEILING PLAN

10/28/2009 8:28:13 PM