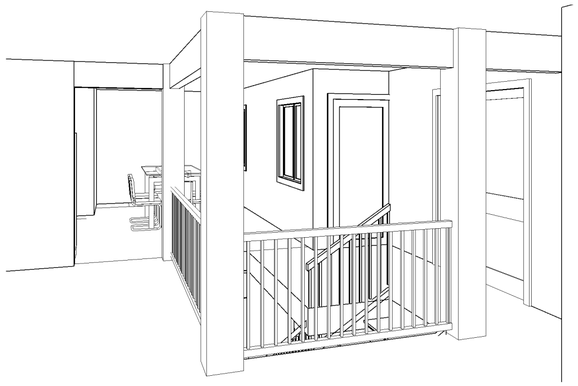

3 3D View 1

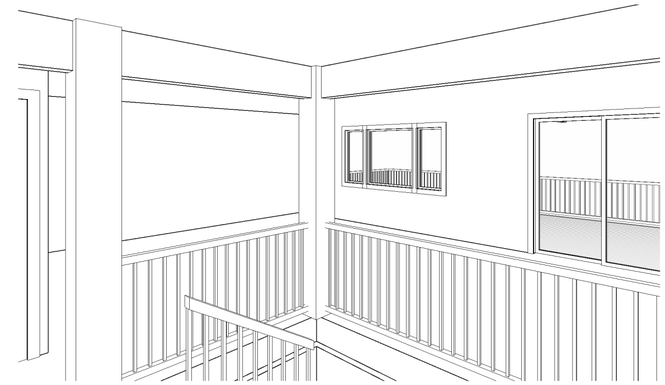

4 3D View 2

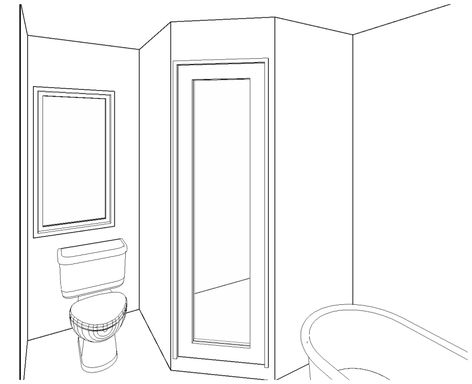

5 3D View 3

NOTE: REPLACE ALL INTERIOR DOORS, VERIFY ALL DIMENSIONS AND OPENINGS BEFORE ORDERING OR DEMOLISHING ANY EXISTING STRUCTURE. SHORE ALL WALLS UNTIL NEW STRUCTURE IS IN PLACE TO PREVENT SETTELING. CALL DESIGNER OR CONTRACTOR IF ANY DISCREPENCY OCCURS.

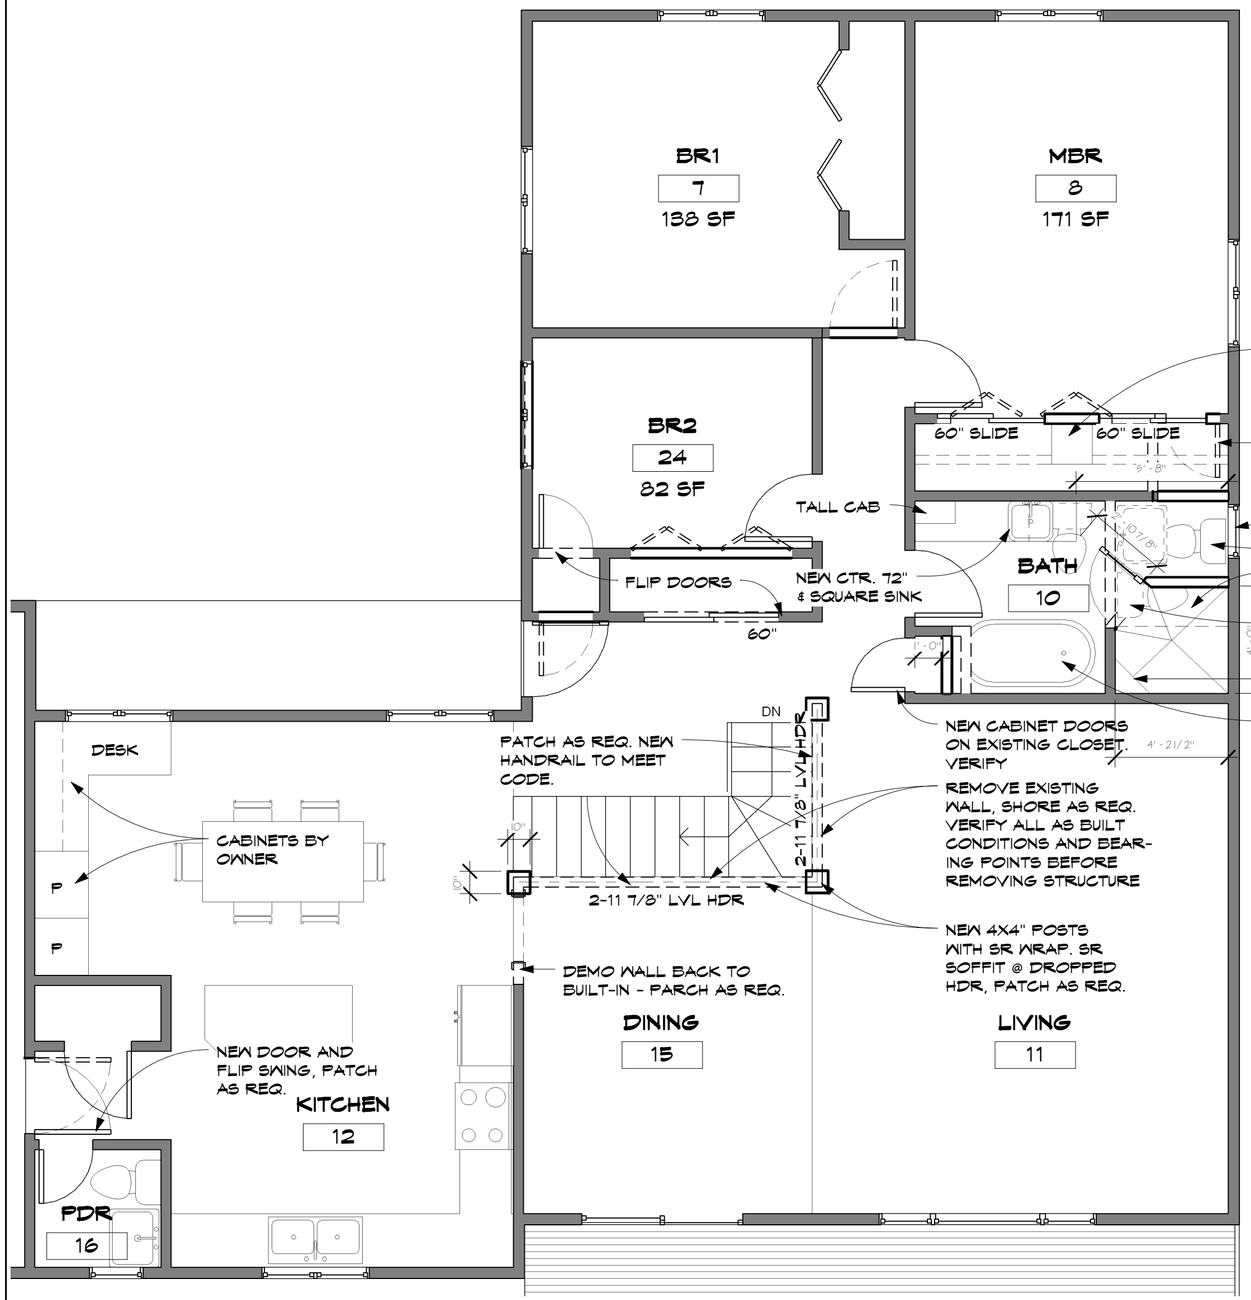

1 MAIN FLOOR
1/4" = 1'-0"

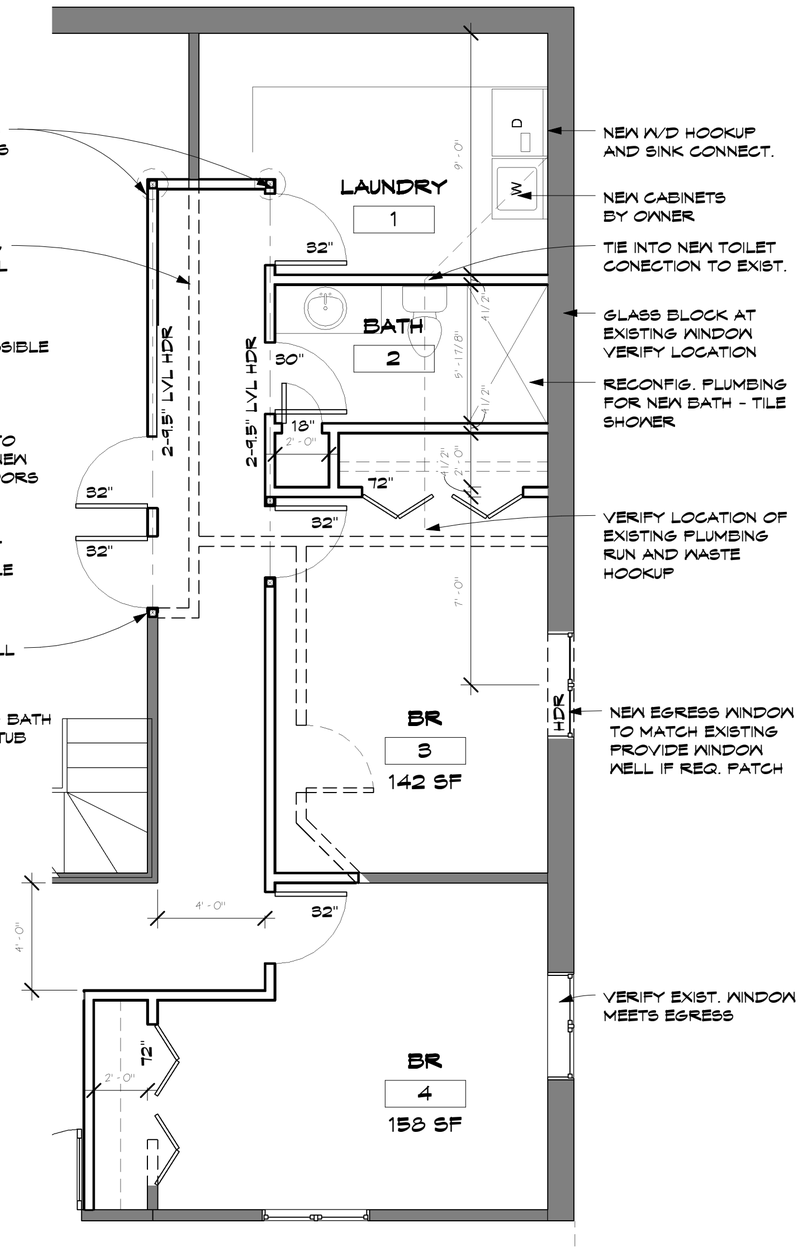

2 LOWER FLOOR
1/4" = 1'-0"

DATE: 6-19-08

REVISIONS:

ISSUED FOR REVIEW 7-10-08
ISSUED FOR CONST. 9-23-08

TK DESIGN

TODD KNUTSON DESIGN
530 NORTH 3RD ST.
SUITE 530
MINNEAPOLIS, MN. 55401
PHONE: 612-332-8000 X25
FAX: 612-332-7504
CELL: 612-251-1041

WICKLUND REMODELING

1511 6TH AVE. N. W.
NEW BRIGHTON, MN. 55112

JOB NO: 151

SHEET NO:

A2

MAIN FLOOR

9/23/2008 10:47:30 AM