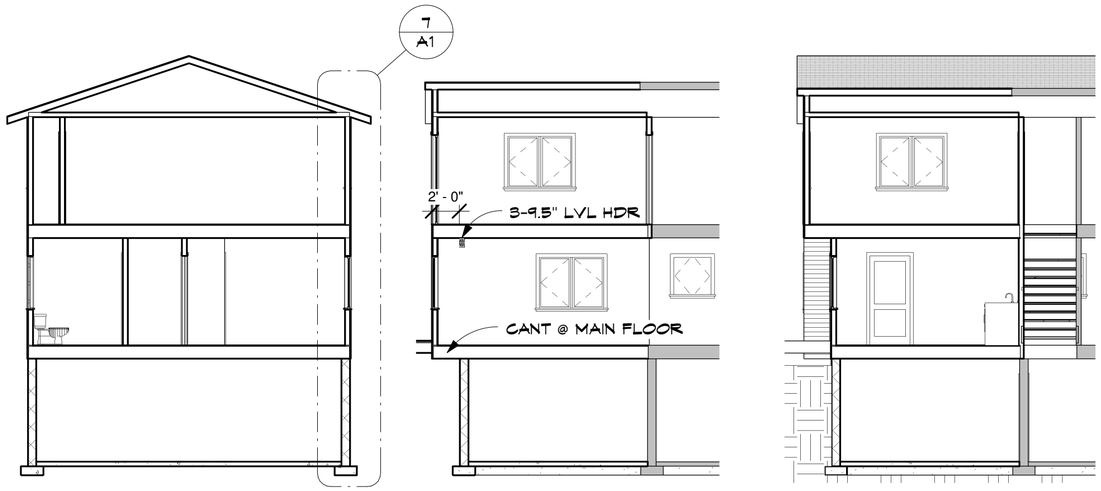

6 A1 Section 3
1/8" = 1'-0"

5 A1 Section 2
1/8" = 1'-0"

4 A1 Section 1
1/8" = 1'-0"

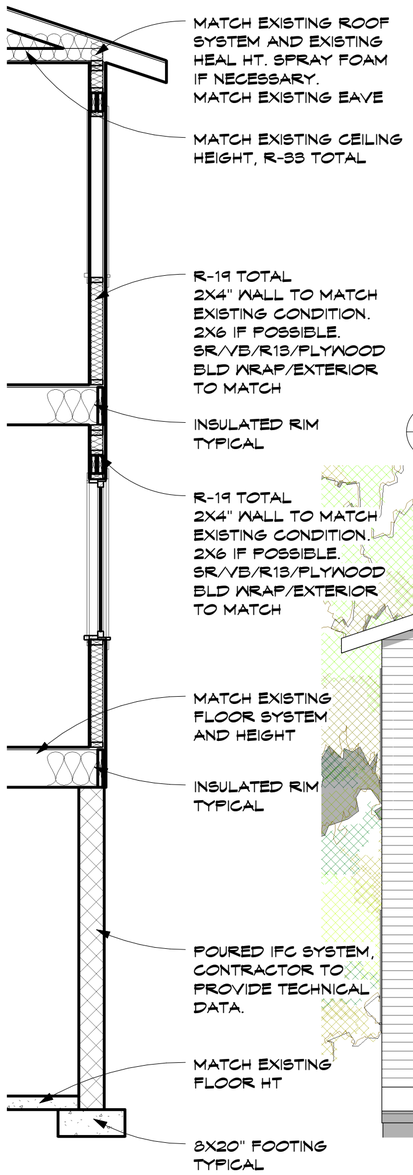

7 A1 Callout of Section 3
3/8" = 1'-0"

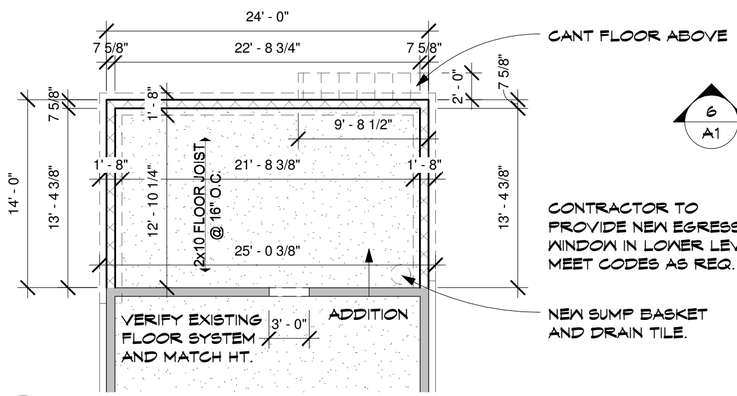

3 A1 LOWER FLOOR
1/8" = 1'-0"

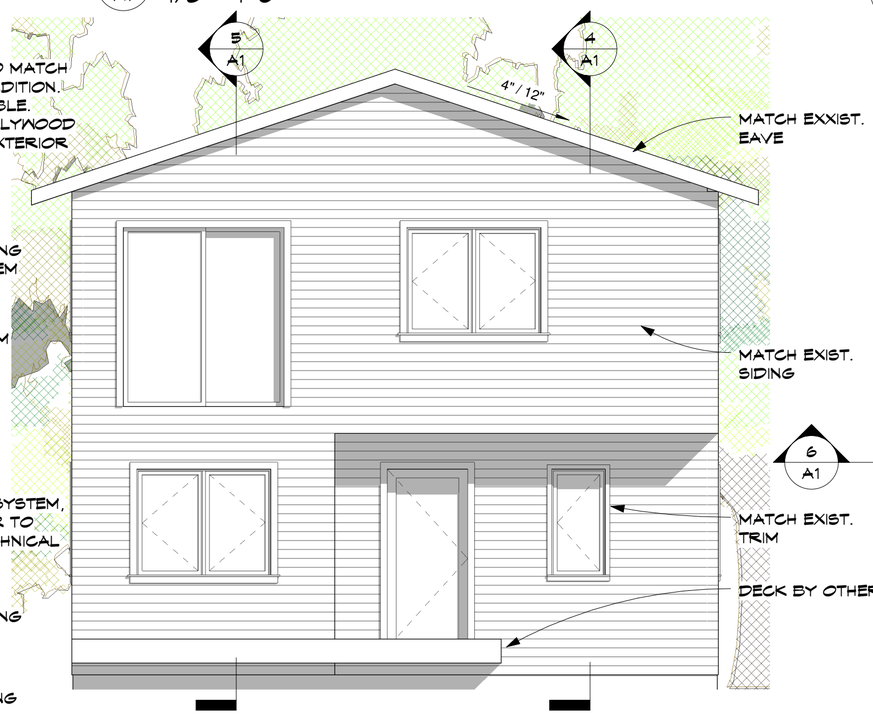

8 A1 REAR ELEVATION
1/4" = 1'-0"

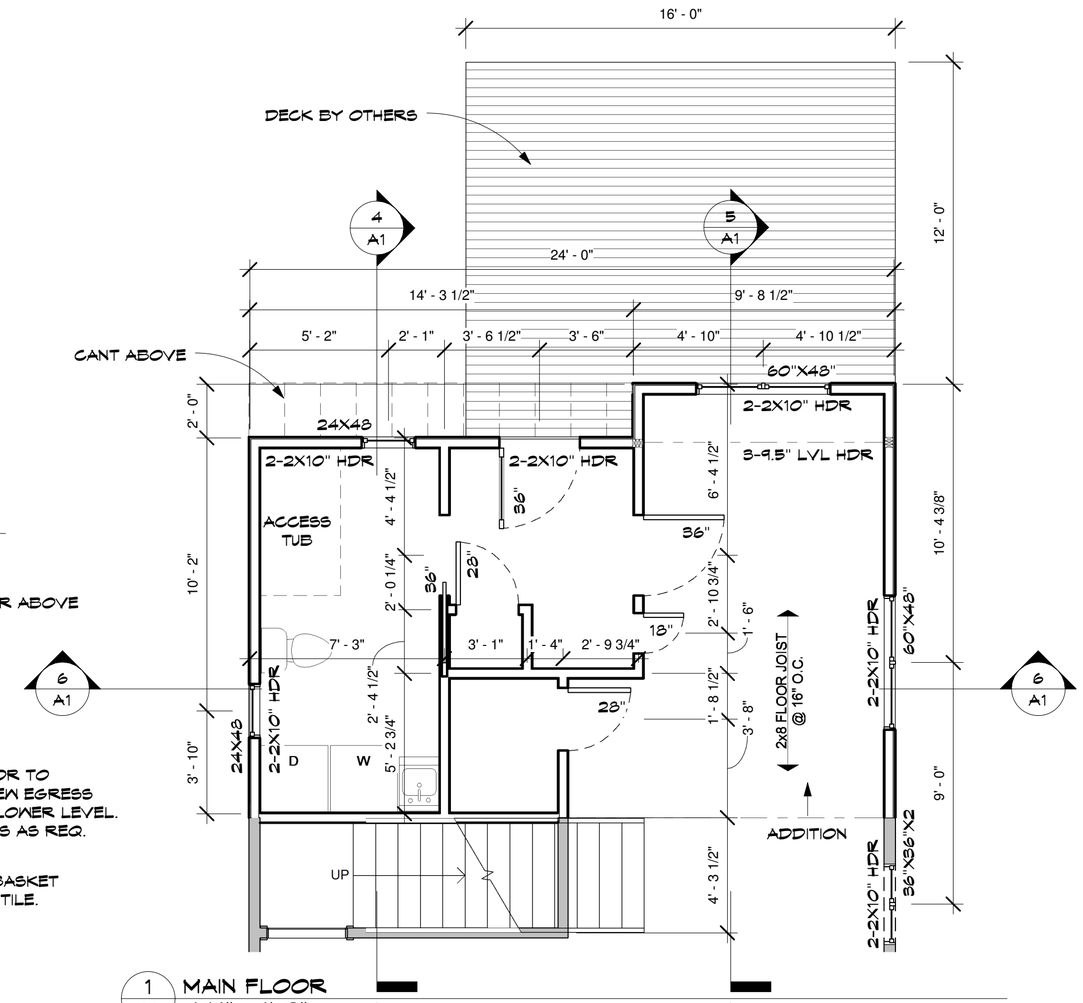

1 A1 MAIN FLOOR
1/4" = 1'-0"

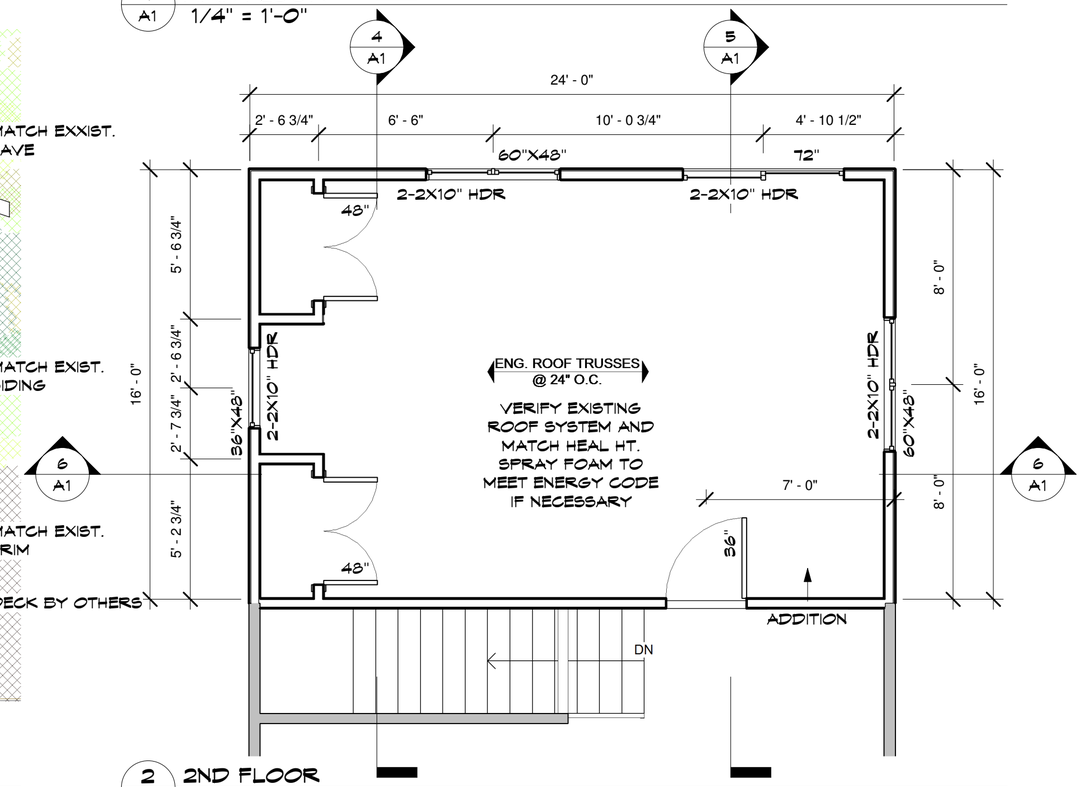

2 A1 2ND FLOOR
1/4" = 1'-0"

DATE: 9-17-2010

REVISIONS:

REVISED 9-23-2010

ISSUED FOR CONSTRUCTION 9-26-2010

RE-ISSUED FOR CONSTRUCTION 1-16-2011

LENNOX BUILDERS
THREE GENERATIONS OF CRAFTSMANSHIP
ADDITIONS - GARAGES - KITCHENS - BATHROOMS
INTERIOR-EXTERIOR PAINTING - BASEMENTS - DECKS
WINDOWS - SIDING, SOFFITS & FASCIA - GAZEBOS
LENNOX BUILDERS INC.
2446 Clearview Ave.
Mounds View, MN. 55112
P. 612-481-2434
F. 763-792-4351
WWW.LENNOXBUILDERS.COM

DESIGN
40 SOUTH 7th STREET
SUITE 212-156
MPLS, MN. 55402
P. 612-251-1041
WWW.TODDKNUTSON DESIGN.COM

TERMS:

CONTRACTOR TO VERIFY ALL DIMENSIONS, AS BUILT CONDITIONS (IF APPLY) AND SITE CONDITIONS, BEFORE ORDERING MATERIAL OR DEMOLISHING EXISTING STRUCTURES. CONTRACTOR AND ALL SUBS MUST REPORT ANY DISCREPANCIES TO DESIGNER IMMEDIATLY. AS BUILT AND SITE CONDITIONS OFTEN HAVE UNIQUE CONDITIONS THAT CANNOT BE PREDICTED OR FORSEEN AT DESIGN COMPLETION. CONTRACTOR, SUBS AND DESIGNER WILL WORK TOGETHER TO REACH A SOLUTION IF ANY SITUATION MAY ARISE.

REMODELING

229 Jackson Ave No
Hopkins, MN 55343

JOB NO: 229

SHEET NO:

A1

MAIN FLOOR

1/16/2011 10:11:58 PM